NOT USED 21

Scale= NTS A-404

WALL BASE 14

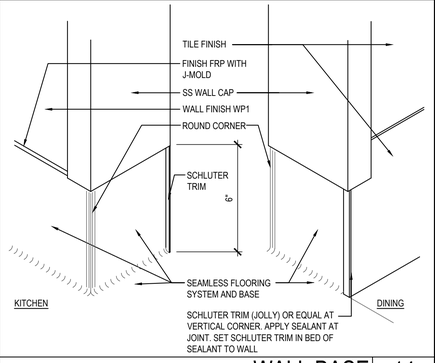

Scale= 3" = 1'-0" A-404

PLAN SECTION WALL DETAIL 11

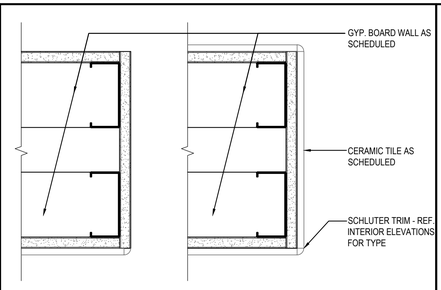

Scale= 3" = 1'-0" A-404

WALL BASE @ COOLER 7

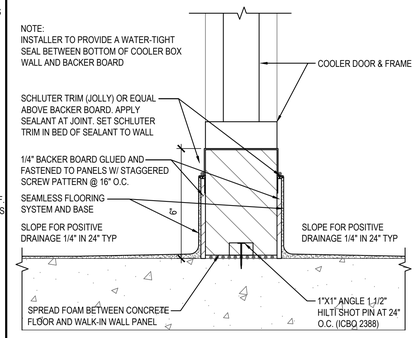

Scale= 3" = 1'-0" A-404

6" CURB DETAIL 4

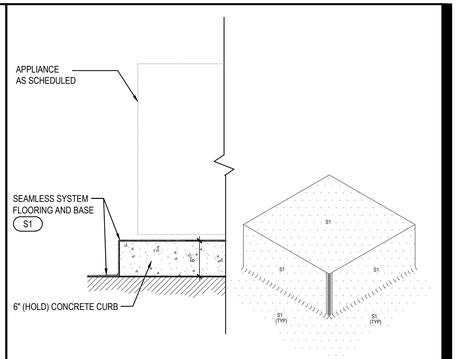

Scale= 1" = 1'-0" A-404

MANAGER CABINET STATION CURB SIZES REFER FLR. PLAN FOR LOCATION

1) IF CABINET IS ENCLOSED BY 3 SIDE OF WALLS:
8" H X 24" W X 48-1/2" L (CONCRETE CURB ONLY, NOT INCLUDE SEAMLESS BASE)
SEAMLESS SYSTEM ON FRONT FACE (EXPOSED CURB). THIS APPLY TO PROTOTYPE BUILDING LAYOUTS.

2) IF CABINET ENCLOSED BY ONLY (1) ONE WALL:
8" H X 24" W X 46" L (CONCRETE CURB ONLY, NOT INCLUDE SEAMLESS BASE)
SEAMLESS SYSTEM ON FRONT AND (1) SIDE FACE (EXPOSED CURB)

3) IF CABINET OPEN WITH NO WALLS:
8" H X 24" W X 46" L (CONCRETE CURB ONLY, NOT INCLUDE SEAMLESS BASE)
SEAMLESS SYSTEM ON ALL 3 SIDES OF THE CURB

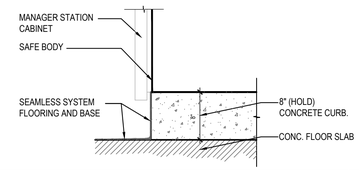

MGR. STATION & SAFE CURB 20

Scale= 1" = 1'-0" A-404

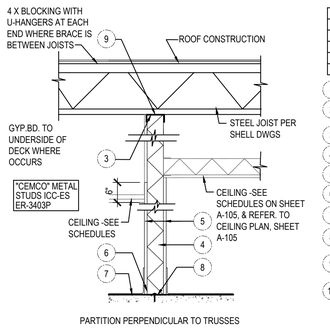

HEIGHT	METAL STUD SIZE & SPACING
UP TO 12'-0"	1¼"x3½"x20Ga @ 16" O.C.
BRACING LENGTH	SIZE
6'-0" OR UNDER	3½"x20Ga
6'-1" TO 8'-0"	4"x20Ga

1. STRUCTURAL MEMBER ABOVE (BY OTHERS)
2. BRACING @ 4'-0" O.C. STAGGERED W/ 3#10 EA. END
3.
4. METAL STUDS (SEE SCHEDULE)
5. SEE ARCHITECTURAL FOR FINISH
6. CONT. 20 Ga. UNPUNCHED TRACK (1 1/16" FLANGE)
7. CONCRETE SLAB
8. HILTI POWDER ACTUATED FASTENER .145 Ø x 1 1/2" PENETRATION @ 32" O.C. OR EQUAL
9. 18 Ga. UNPUNCHED 3" DEEP LEG TRACK W/ 3 #10 SCREWS
10. #8 SCREW PER STUD TYPICAL CONNECTION EA. FLANGE OF STUD TO STEEL TRACK (TOP & BOTT. TRACK)

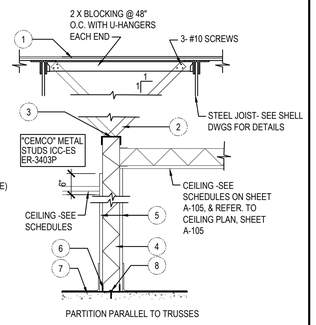

PARTITION DETAILS 10

Scale= 3/4" = 1'-0" A-404

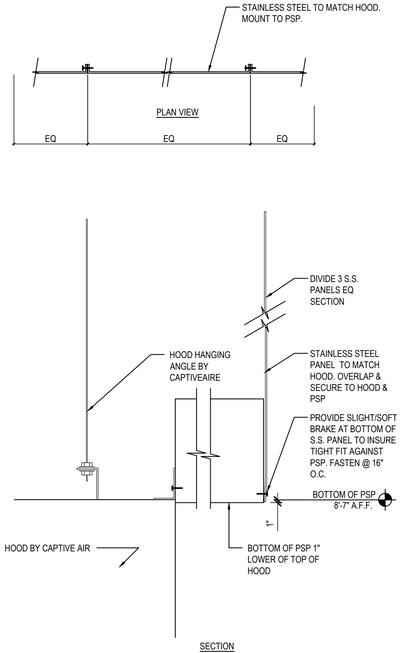

S.S. DETAIL @ EXHAUST HOOD 6

Scale= 1/2" = 1'-0" A-404

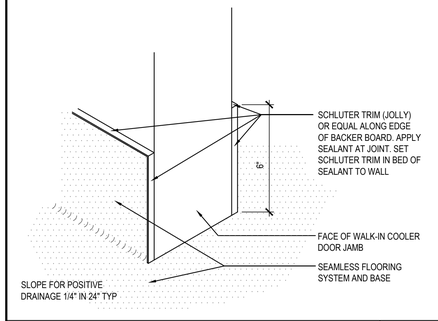

WALL BASE @ COOLER 3

Scale= 3" = 1'-0" A-404

FINISH WALL

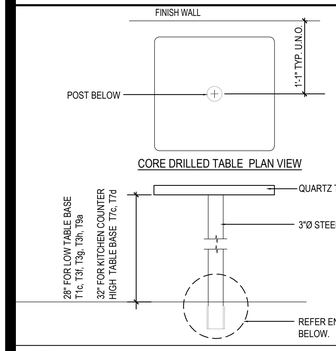

NOTE:
G.C. TO REFER CORE DRILL LOCATION ON SHEET A-109

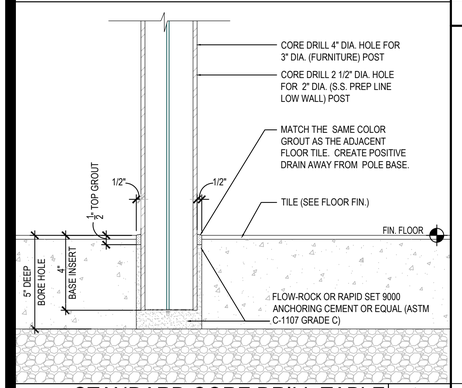

STANDARD CORE DRILL TABLE 17

NTS A-404

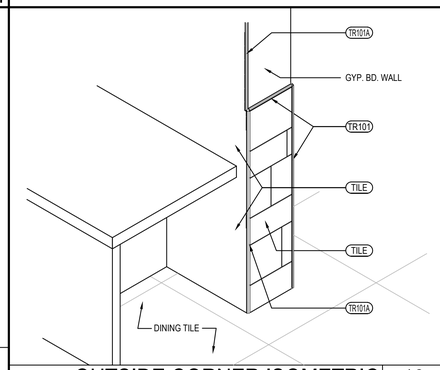

OUTSIDE CORNER ISOMETRIC 13

Scale= 3/4" = 1'-0" A-404

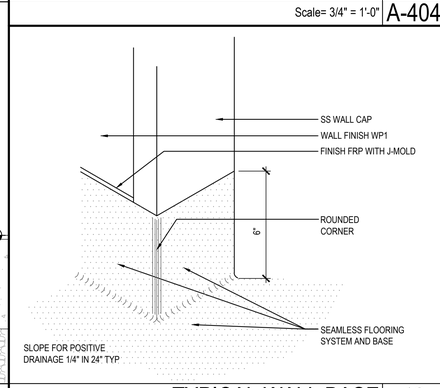

TYPICAL WALL BASE 12

Scale= 3" = 1'-0" A-404

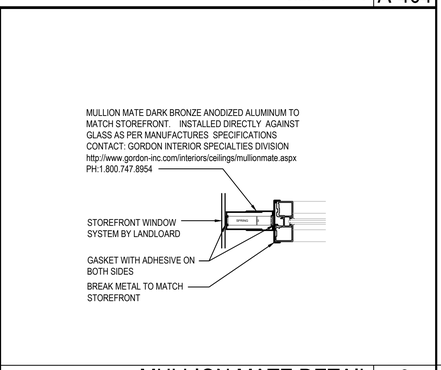

MULLION MATE DETAIL 9

Scale= 3" = 1'-0" A-404

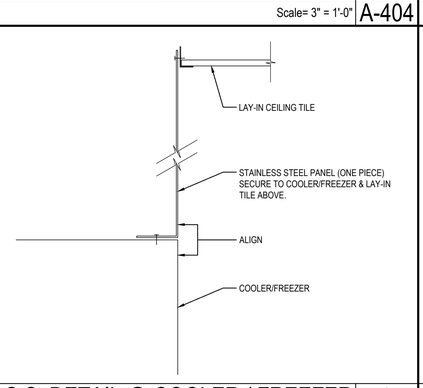

S.S. DETAIL @ COOLER / FREEZER 8

Scale= 1/2" = 1'-0" A-404

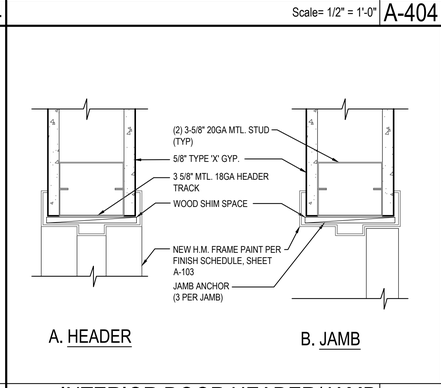

INTERIOR DOOR HEADER/JAMB 5

Scale= 3" = 1'-0" A-404

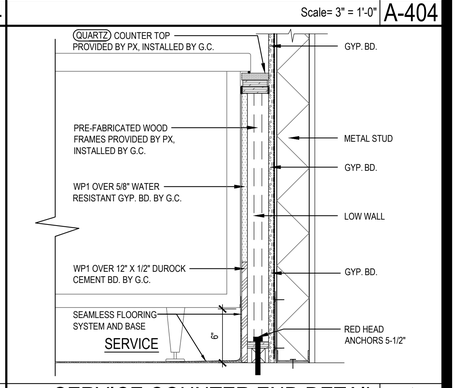

SERVICE COUNTER END DETAIL 1

Scale= 1 1/2" = 1'-0" A-404

WALL BASE @ FREEZER 2

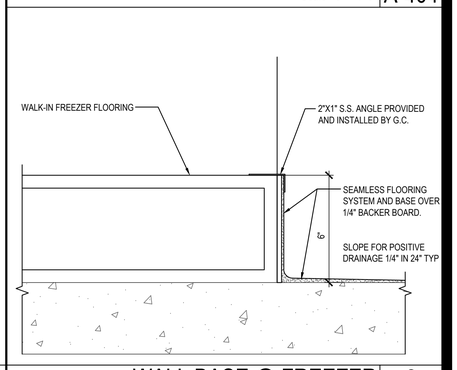

Scale= 3" = 1'-0" A-404

PANDA EXPRESS, INC.
1683 Walnut Grove Ave.
Rosemead, California
91770
Telephone: 626.799.9898
Facsimile: 626.372.8288

All ideas, designs, arrangement and plans indicated or represented by this drawing are the property of Panda Express Inc. and were created for use on this specific project. None of these ideas, designs, arrangements or plans may be used by or disclosed to any person, firm, or corporation without the written permission of Panda Express Inc.

REVISIONS:

	HEALTH RESPONSE 1	2022-11-30

ISSUE DATE:

	LANDLORD REVIEW	03-04-2022
	FINAL LANDLORD REV.	06-20-2022
	PERMIT	07-19-2022
	BID SET	10-06-2022
	CONSTRUCTION SET	01-16-2023

DRAWN BY: TD

PANDA PROJECT #: D7861
ARCH PROJECT #: JCDT21-0268

I certify that these documents were prepared or approved by me, and that I am a duly licensed architect/ engineer under the laws of the State of Maryland, license number 20249, expiration date 2/10/2024

NORR ARCHITECTS ENGINEERS PLANNERS

PANDA EXPRESS
TRUE WARM & WELCOME
10300 Mill Run Circle
Owings Mills, MD 21117

A-404
ARCHITECTURAL DETAILS

CONSTRUCTION SET 01-16-2023