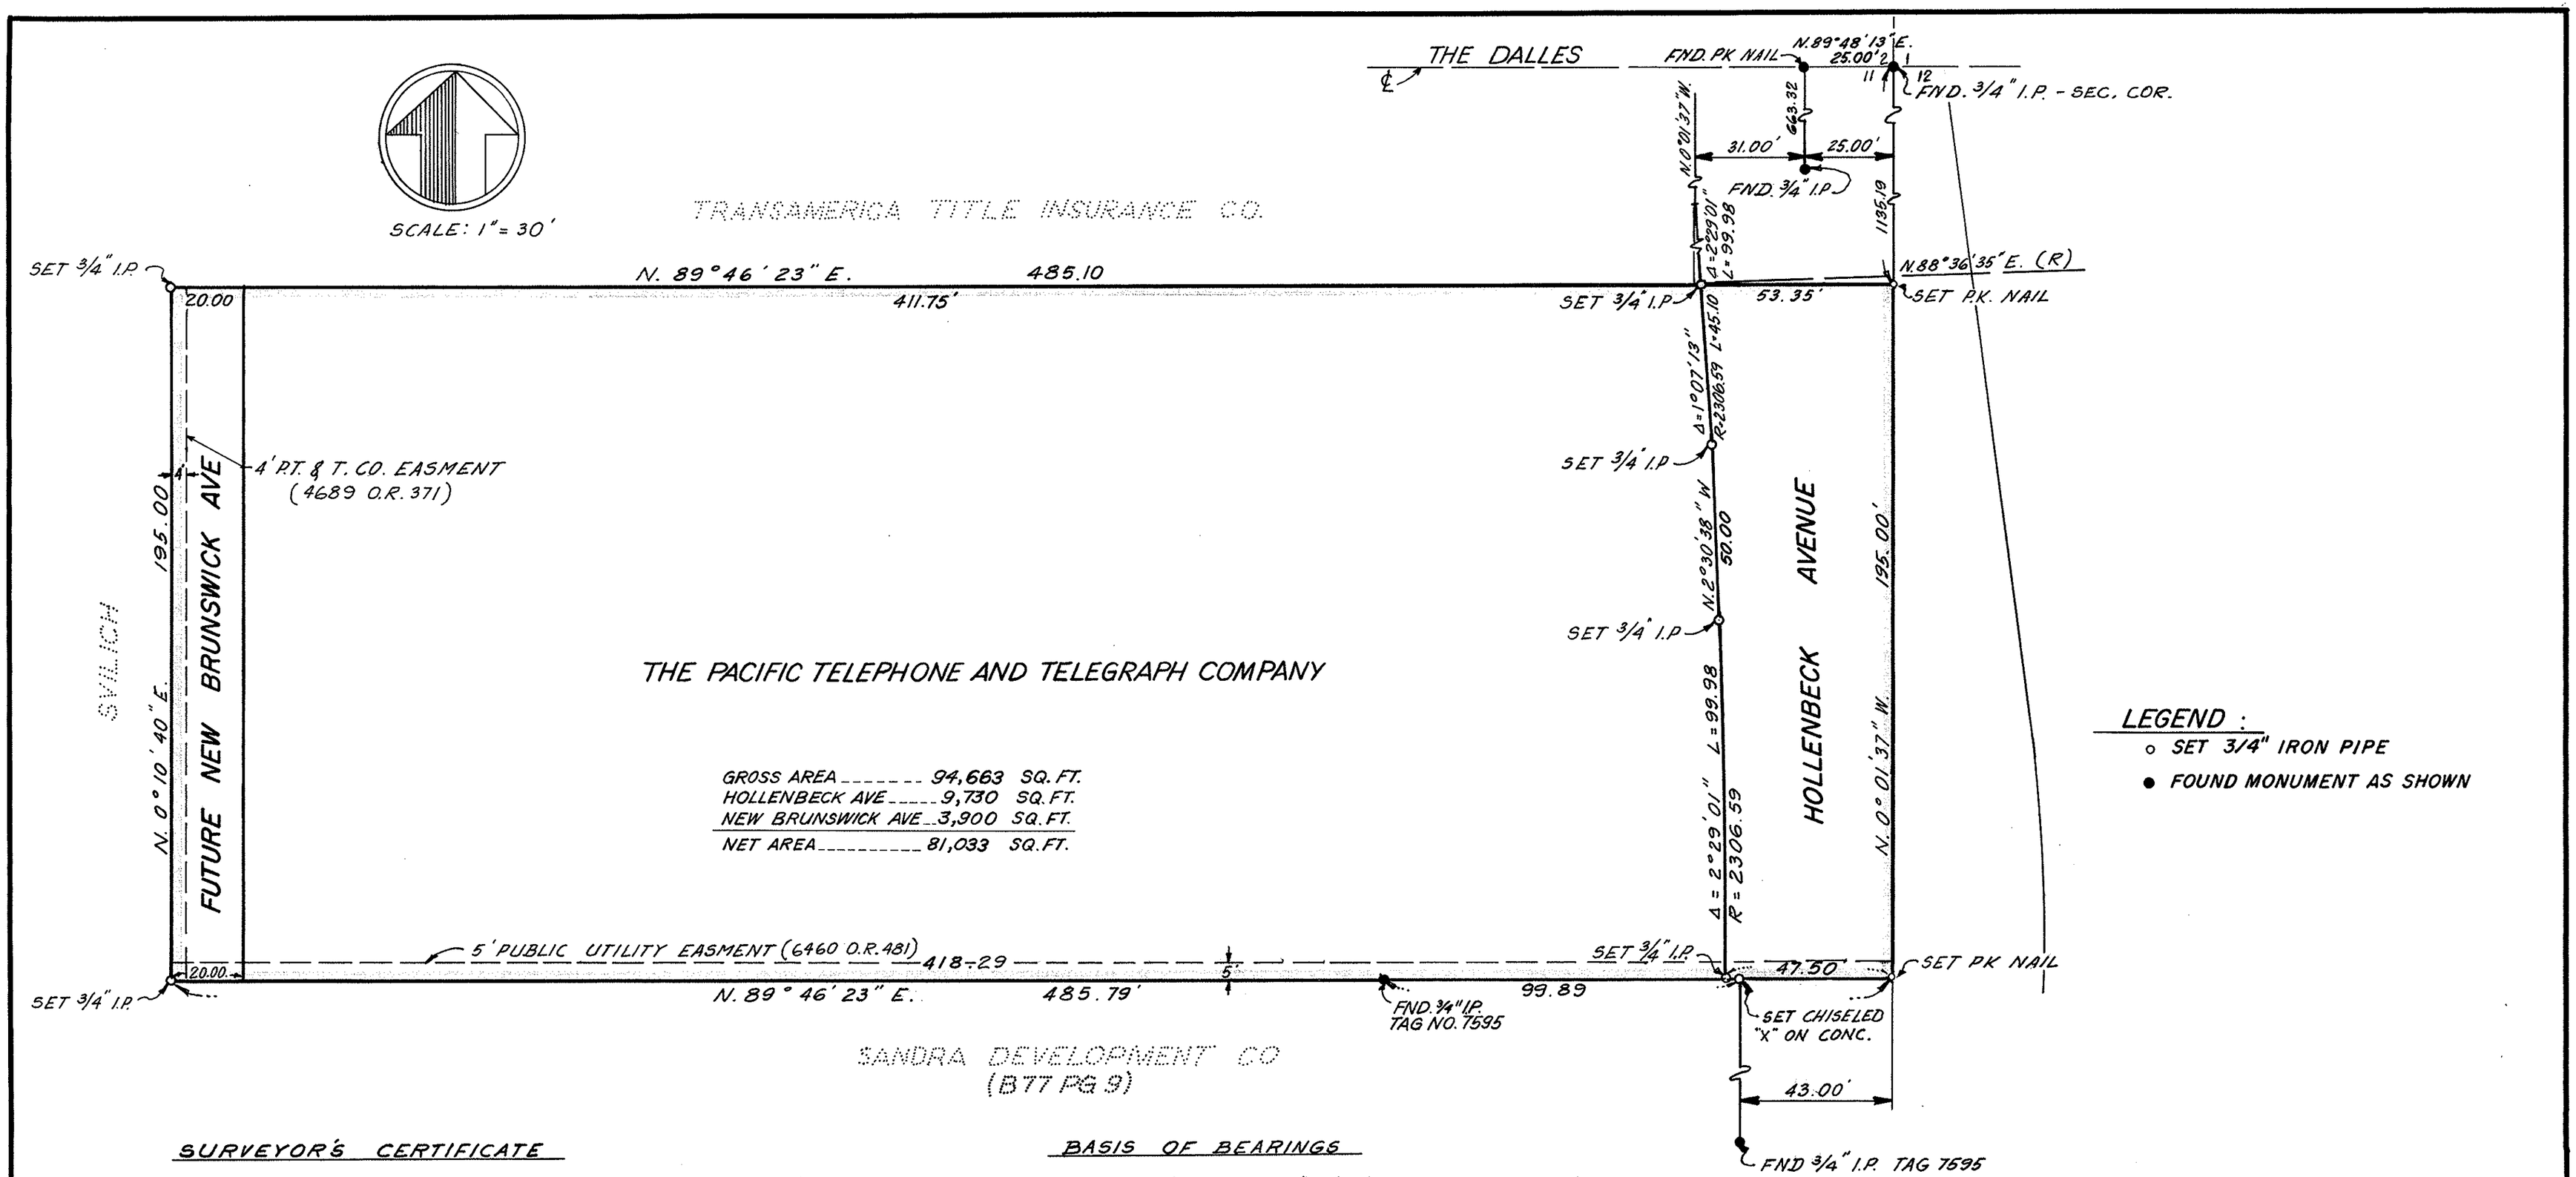

239/54

SURVEYOR'S CERTIFICATE

This map was prepared under my direction and is based upon a field survey and record data in conformance with the requirements of the Subdivision Map Act at the request of The Pacific Telephone and Telegraph Company on May 1968. I hereby certify that it conforms to the approved Tentative Map and the conditions of approval thereof; that all provisions of applicable state law and local ordinances have been complied with.

Elmer M. D'Angelo

Elmer M. D'Angelo R.C.E. NO. 8290

CITY ENGINEER'S CERTIFICATE

This map has been examined for conformance with the requirements of the Land Surveyor's Act this 3 day of July 1968.

D.M. Somers
City Engineer, City of Sunnyvale
By D.M. Somers

BASIS OF BEARINGS

The bearing (N.0°01'37"W.) of the section Line between Sec. 11 & Sec. 12, T.7S., R.2W., M.D.B. & M., as shown on the Record of Survey, recorded in Book 77, Page 9 of Maps, Santa Clara County Records, was used as the Basis of Bearings for this Survey.

RECORDER'S CERTIFICATE

File No. 3447600 Fee $ 5.00 paid
Filed for record this 11th day of July 1968
at 2:55 P.M. in Book 239 of Maps at page 54
at the request of Elmer M. D'Angelo.

George E. Fowles, County Recorder
by A. J. DiCenzo
Deputy

PARCEL MAP

OF LANDS OF THE PACIFIC TELEPHONE AND TELEGRAPH COMPANY IN SECTION 11, T.7S., R. 2 W, M.D.B. & M., ON HOLLENBECK AVENUE BETWEEN HOMESTEAD ROAD & ALBERTA AVENUE, CITY OF SUNNYVALE, SANTA CLARA COUNTY, CALIFORNIA

CREEGAN AND D'ANGELO
CONSULTING ENGINEERS
SAN JOSE, CALIFORNIA
SCALE: 1" = 30' MAY 1968

67-68

54

SVPM #117

54